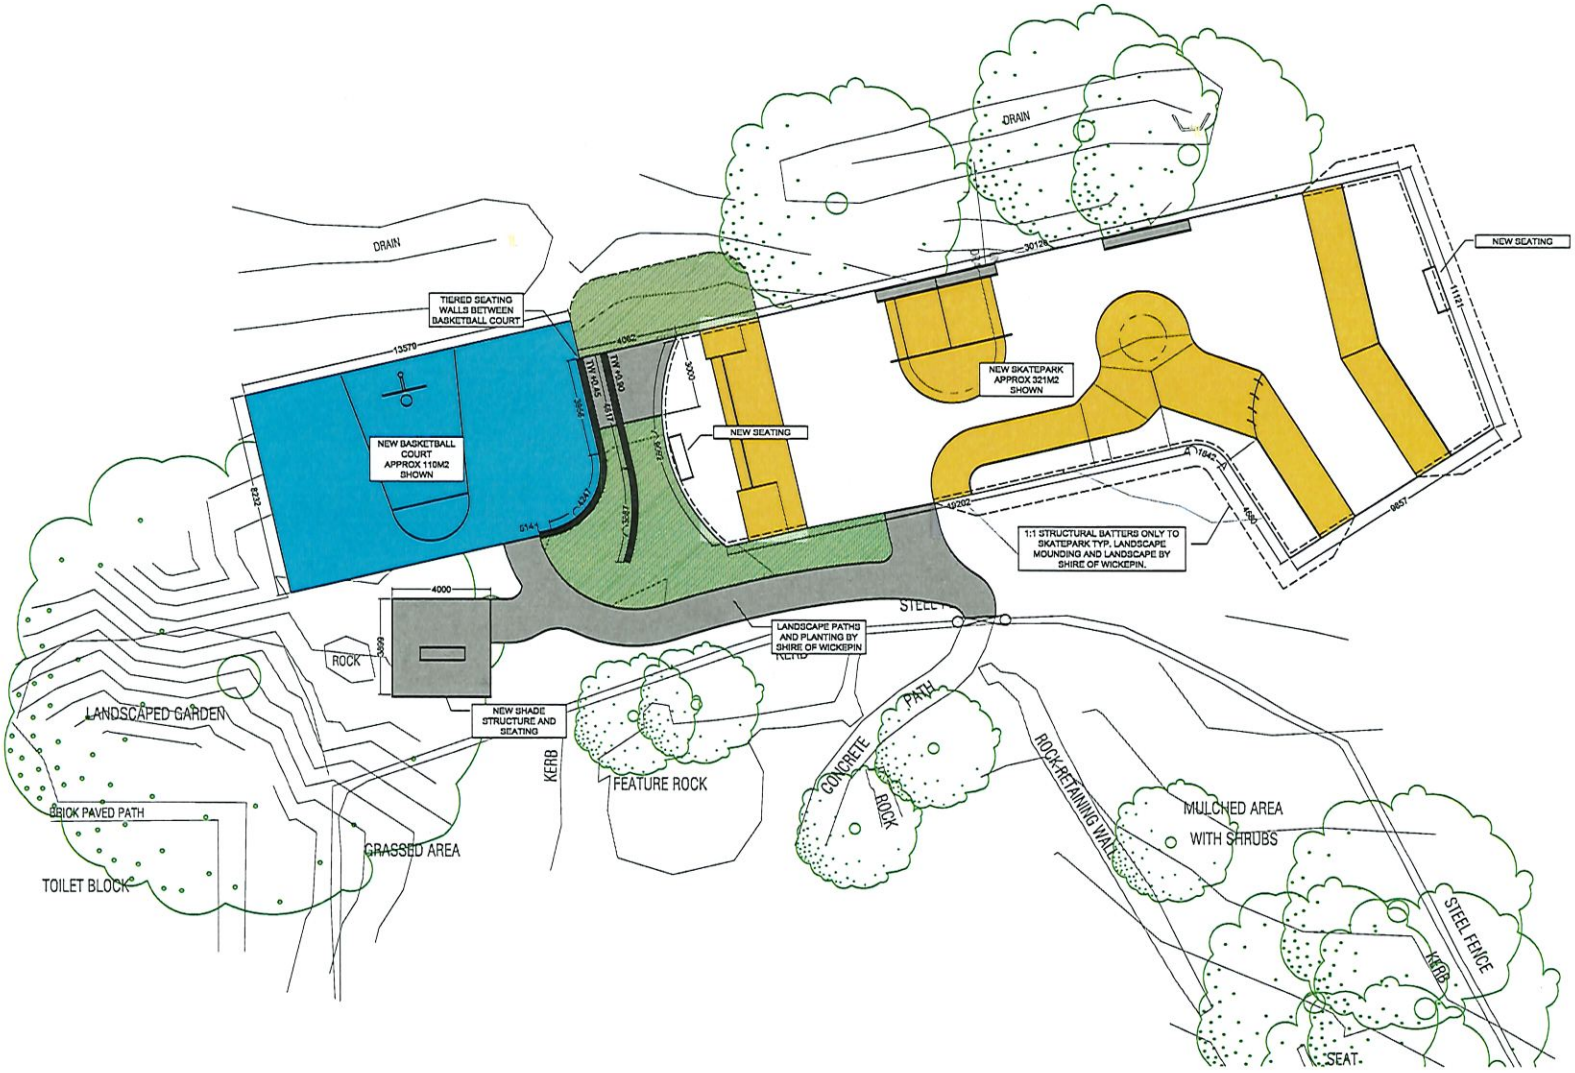

STRUCTURAL ENGINEER STAMP

0459405510

ISSUED FOR:
17.11.2022 SITE PLAN FOR TENDER

SIGNATURE OF AUTHORITY

PROJECT
WICKEPIN SKATEPARK

CLIENT / LGA
SHIRE OF WICKEPIN

SCALE @ A1:
1:100 @ A1

SITE PLAN

DRAWING NUMBER:
L1

REV
A